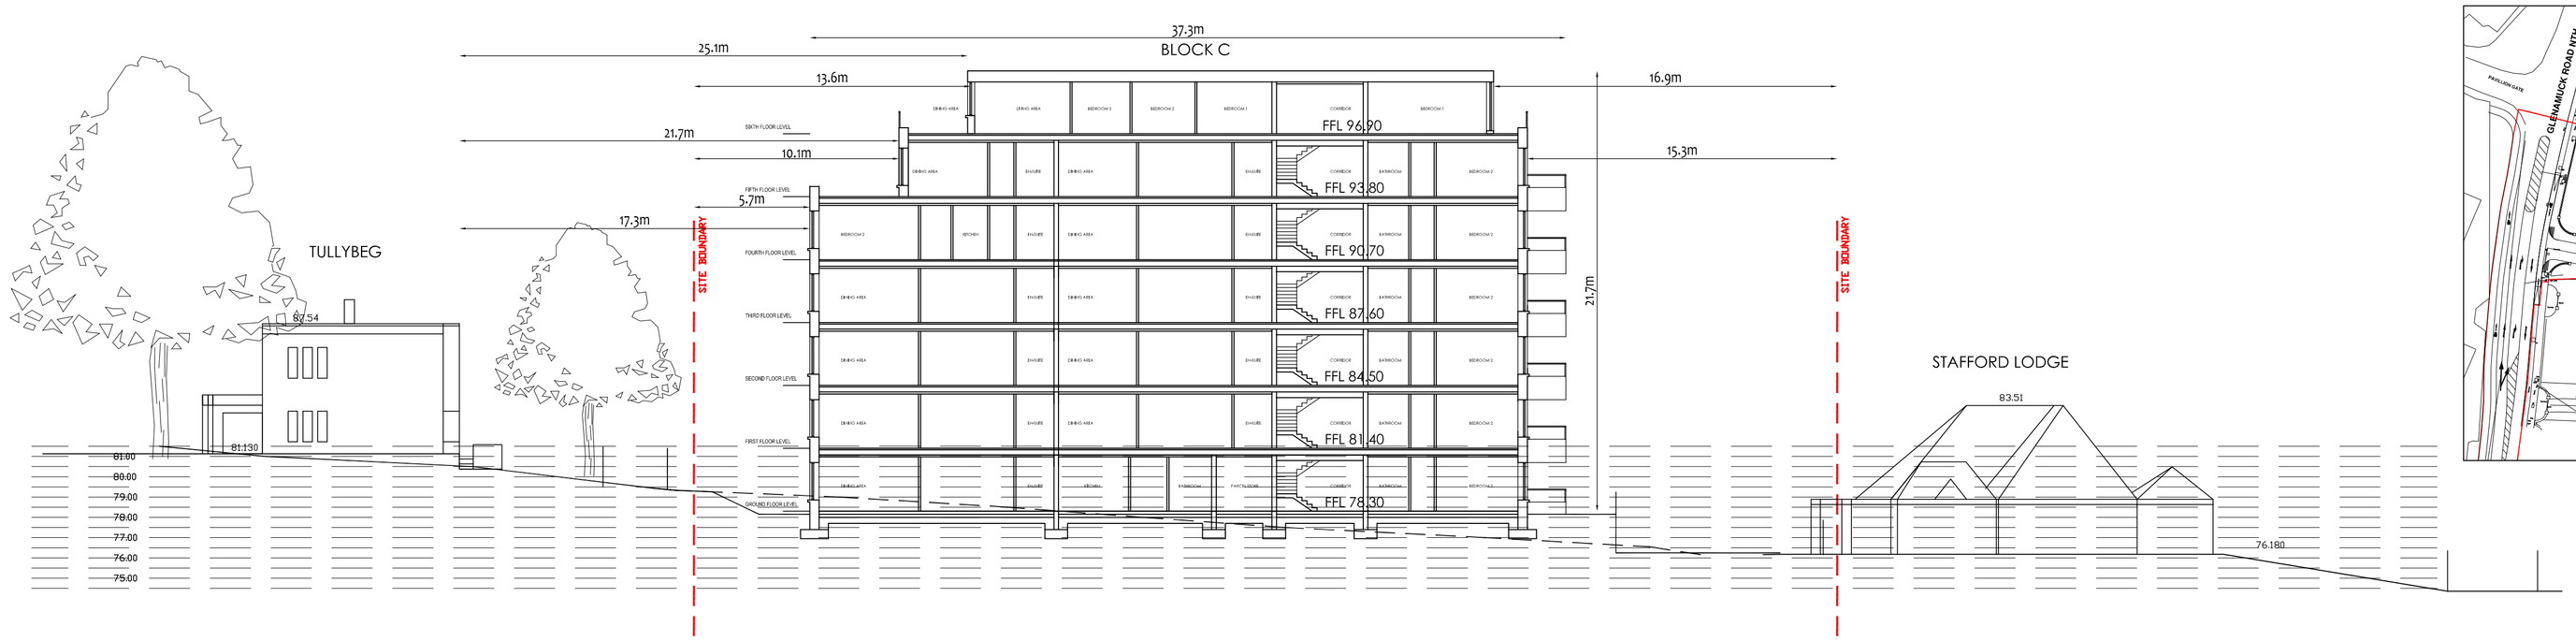

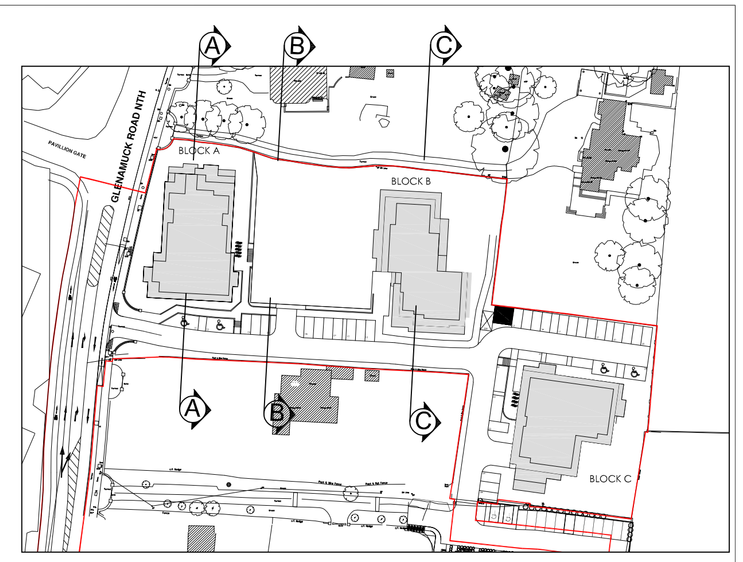

SECTION A-A

PREVIOUS BUILDING LOCATION

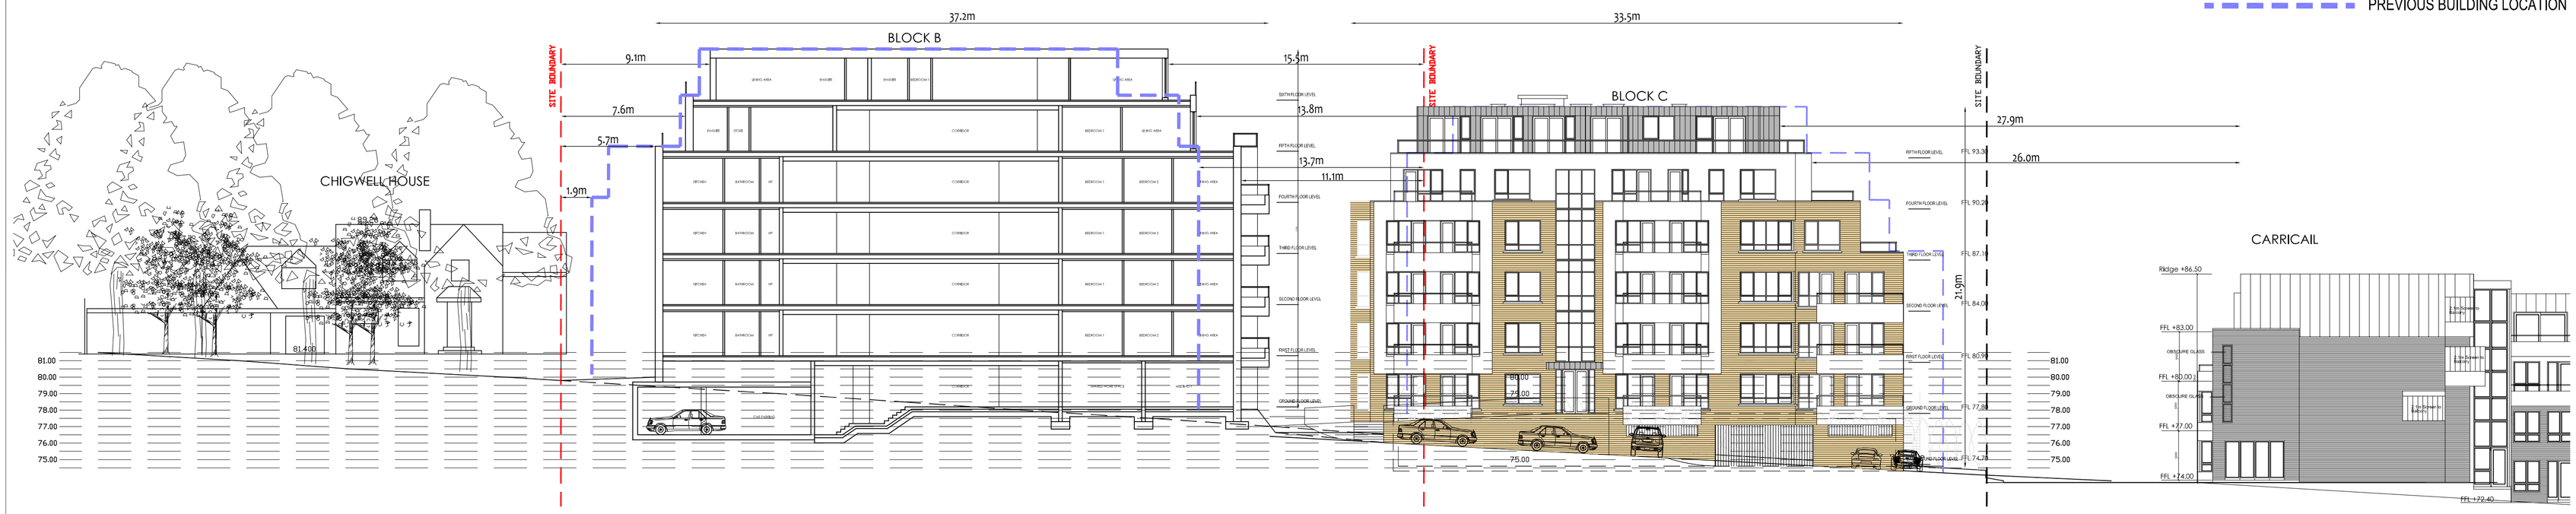

SECTION C-C

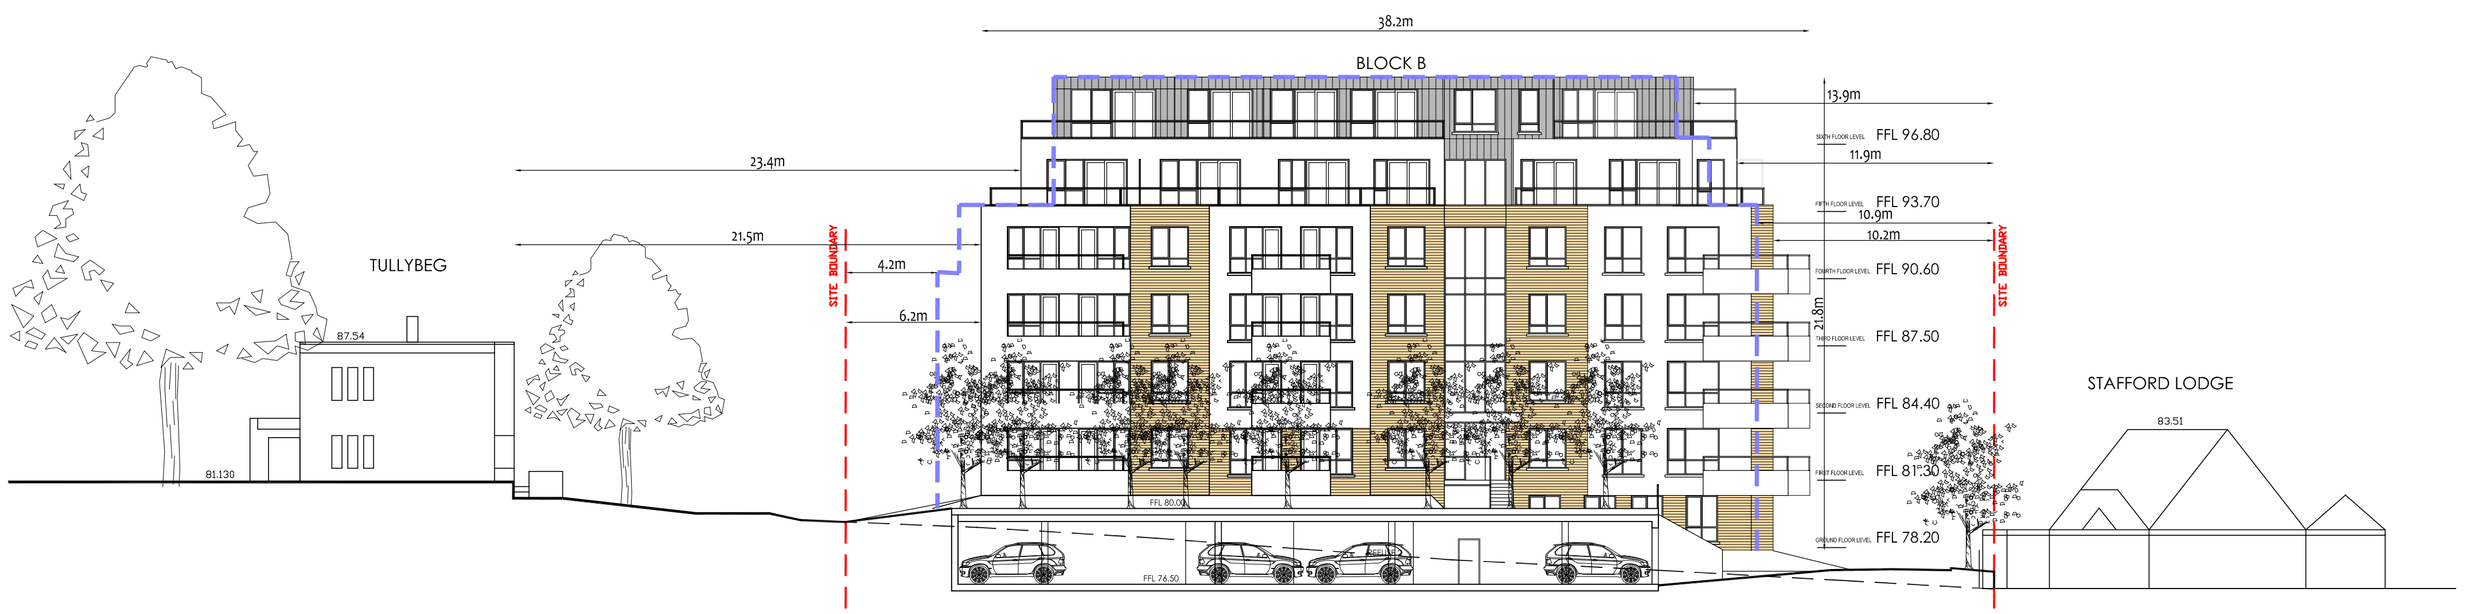

SECTION B-B

MARK	DATE	BY	REVISION
B	12-01-22	RK	ALTERATION FROM DISCUSSIONS WITH ABP
A	20-05-21	RK	ALTERATION FROM DISCUSSIONS WITH DLRCC

McGRANE AND PARTNERS, ARCHITECTS, CONSULTING ENGINEERS, INTERIOR DESIGNERS

McGRANE & PARTNERS LTD.
ARCHITECTS, CONSULTING ENGINEERS &
INTERIOR DESIGNERS
PARADIGM HOUSE,
DUNDRUM OFFICE PARK, DUBLIN 14.
TEL: (01) 296 2471 FAX: (01) 296 2484
E-MAIL: mcgrane@mcgrane.ie
WEB: mcgraneandpartnersarctitects.com

PROJECT :
Strategic Housing Development at Glenamuck Road North, Carrickmines, Dublin 18.

CLIENT :
MORAN PARK HOMEBUILDERS LTD.

DRG. TITLE :	DATE :	SIZE :
SITE SECTIONS 1	MAR. '22	A1

BY :	SCALE :	DRG. NO. :
RORY KISSANE	1:200	2102 PD40B

© COPYRIGHT McGRANE & PARTNERS LTD.